THIS DRAWING IS UNPUBLISHED. RELEASED FOR PUBLICATION 1997
© COPYRIGHT 1997 BY TYCO ELECTRONICS CORPORATION. ALL RIGHTS RESERVED.

LOC	DIST
A1	-

REVISIONS

P	LTR	DESCRIPTION	DATE	DWN	APVD
	A2	Released as per ECR-07-012890	10-07-07	SK	TS
	A3	Released as per ECO-09-027197	15DEC09	KK	AEG

PN 2-6

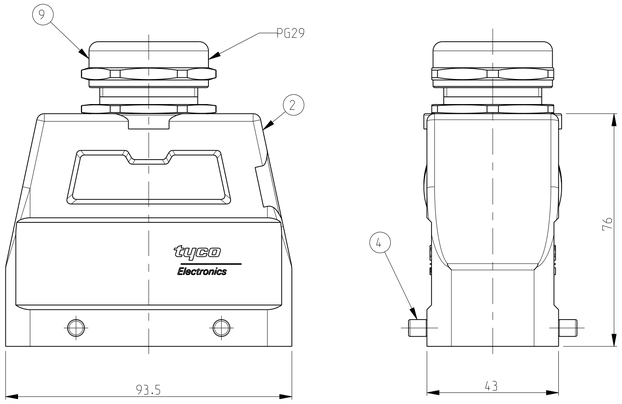

PN 1-6

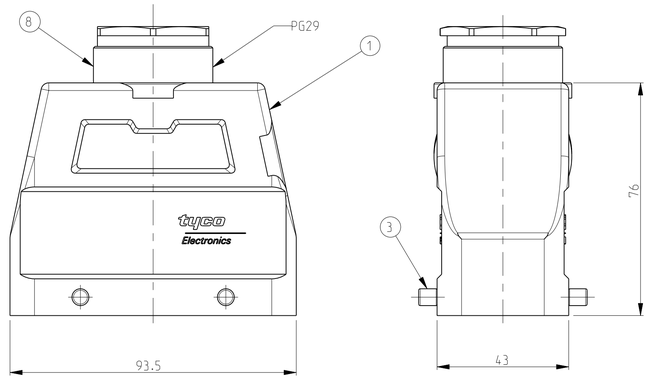

PN 1-7

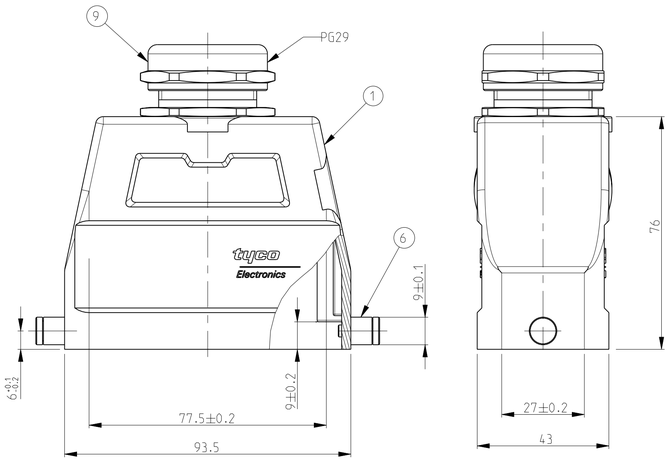

PN 1-1

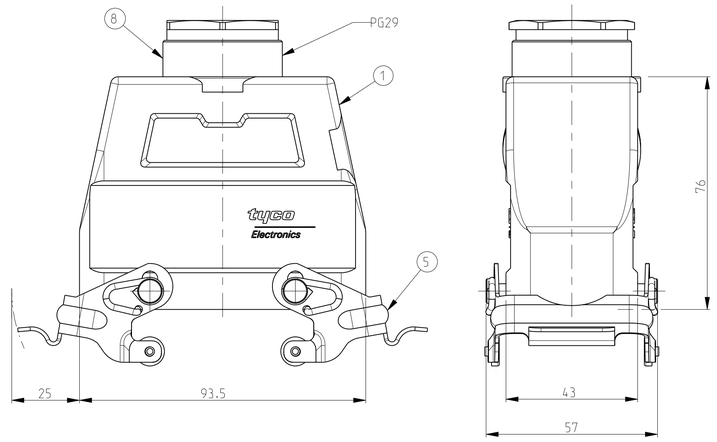

PN 2-7

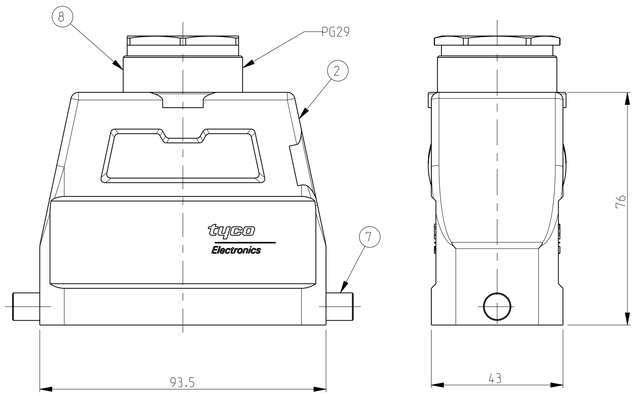

NOTES

1 Material: Housing: aluminium diecasting alloy

2 Surface:- Powder varnish-grey
Varnish black

3 Varnish on the inside not necessarily

4 Packaging
quantity: 5 pieces

5 OBSOLETE PARTS: OBSOLETE CIS STREAMLINING PER D.RENAUD/D.SINISI

PN 2-7

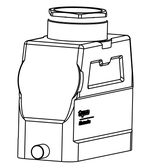

SCALE 1:2

PN 1-7

SCALE 1:2

PN 1-1

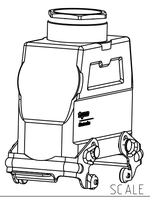

SCALE 1:2

PN 2-6

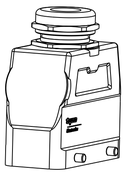

SCALE 1:2

PN 1-6

SCALE 1:2

5 OBSOLETE	5 OBSOLETE	5 OBSOLETE							
1	-	1	-	1	HUT-Gland fitting PG29	Brass	Nickel plated	Blue	9	-
-	1	-	1	-	PG-Gland fitting PG29	Brass	Nickel plated	Blue	8	Sealed
2	-	2	-	2	LB-Locking clip	Stainless steel	-	-	7	-
-	2	-	2	-	LB-Clip bolt	Steel	Zinc plated	Blue	6	-
-	-	-	-	2	VS-Locking clip	Steel	Zinc plated	Blue	5	-
-	-	-	4	-	VS-Clip bolt	Stainless steel	-	-	4	-
-	-	-	-	4	VS-Clip bolt	Steel	Zinc plated	Blue	3	-
1	-	1	-	-	Hood HD.40.PG29	Aluminium	Aluminium oxide	Black	2	-
-	1	-	1	1	Hood HD.40.PG29	Aluminium	-	Grey	1	-
2-7	1-7	1-1	2-6	1-6	DESCRIPTION	MATERIAL	SURFACE	COLOR	ITEM NO	NOTES

ORDERING TEXT

~~HD.40.STO.1.29~~

~~HD-K.40.STO.1.29~~

~~HD.40.STO-VS.1.29~~

HD.40.STO-GR.1.29

HD-K.40.STO-GR.1.29

THIS DRAWING IS A CONTROLLED DOCUMENT FOR TYCO ELECTRONICS CORPORATION IT IS SUBJECT TO CHANGE AND THE CONTROLLING ENGINEERING ORGANIZATION SHOULD BE CONTACTED FOR THE LATEST REVISION.

DWN Schneider 15.03.2001
CHK M Schweiger 15.03.2001
APVD -
PRODUCT SPEC -
APPLICATION SPEC -
WEIGHT

DIMENSIONS: mm

TOLERANCES UNLESS OTHERWISE SPECIFIED: ISO 8062 CT 9 ISO 2768-mK ISO 5459/SD

0 PLC	±
1 PLC	±
2 PLC	±
3 PLC	±
4 PLC	±
ANGLES	±

MATERIAL

FINISH

Tyco Electronics

Tyco Electronics Corporation, AMP GmbH
D-53819, Neunkirchen, Germany

NAME
HOOD
HD.40.STO.1.29

SIZE	CAGE CODE	DRAWING NO	RESTRICTED TO
A1	00779	C-1102571	-

CUSTOMER DRAWING

SCALE	SHEET	OF	REV
1:1	1	1	A3